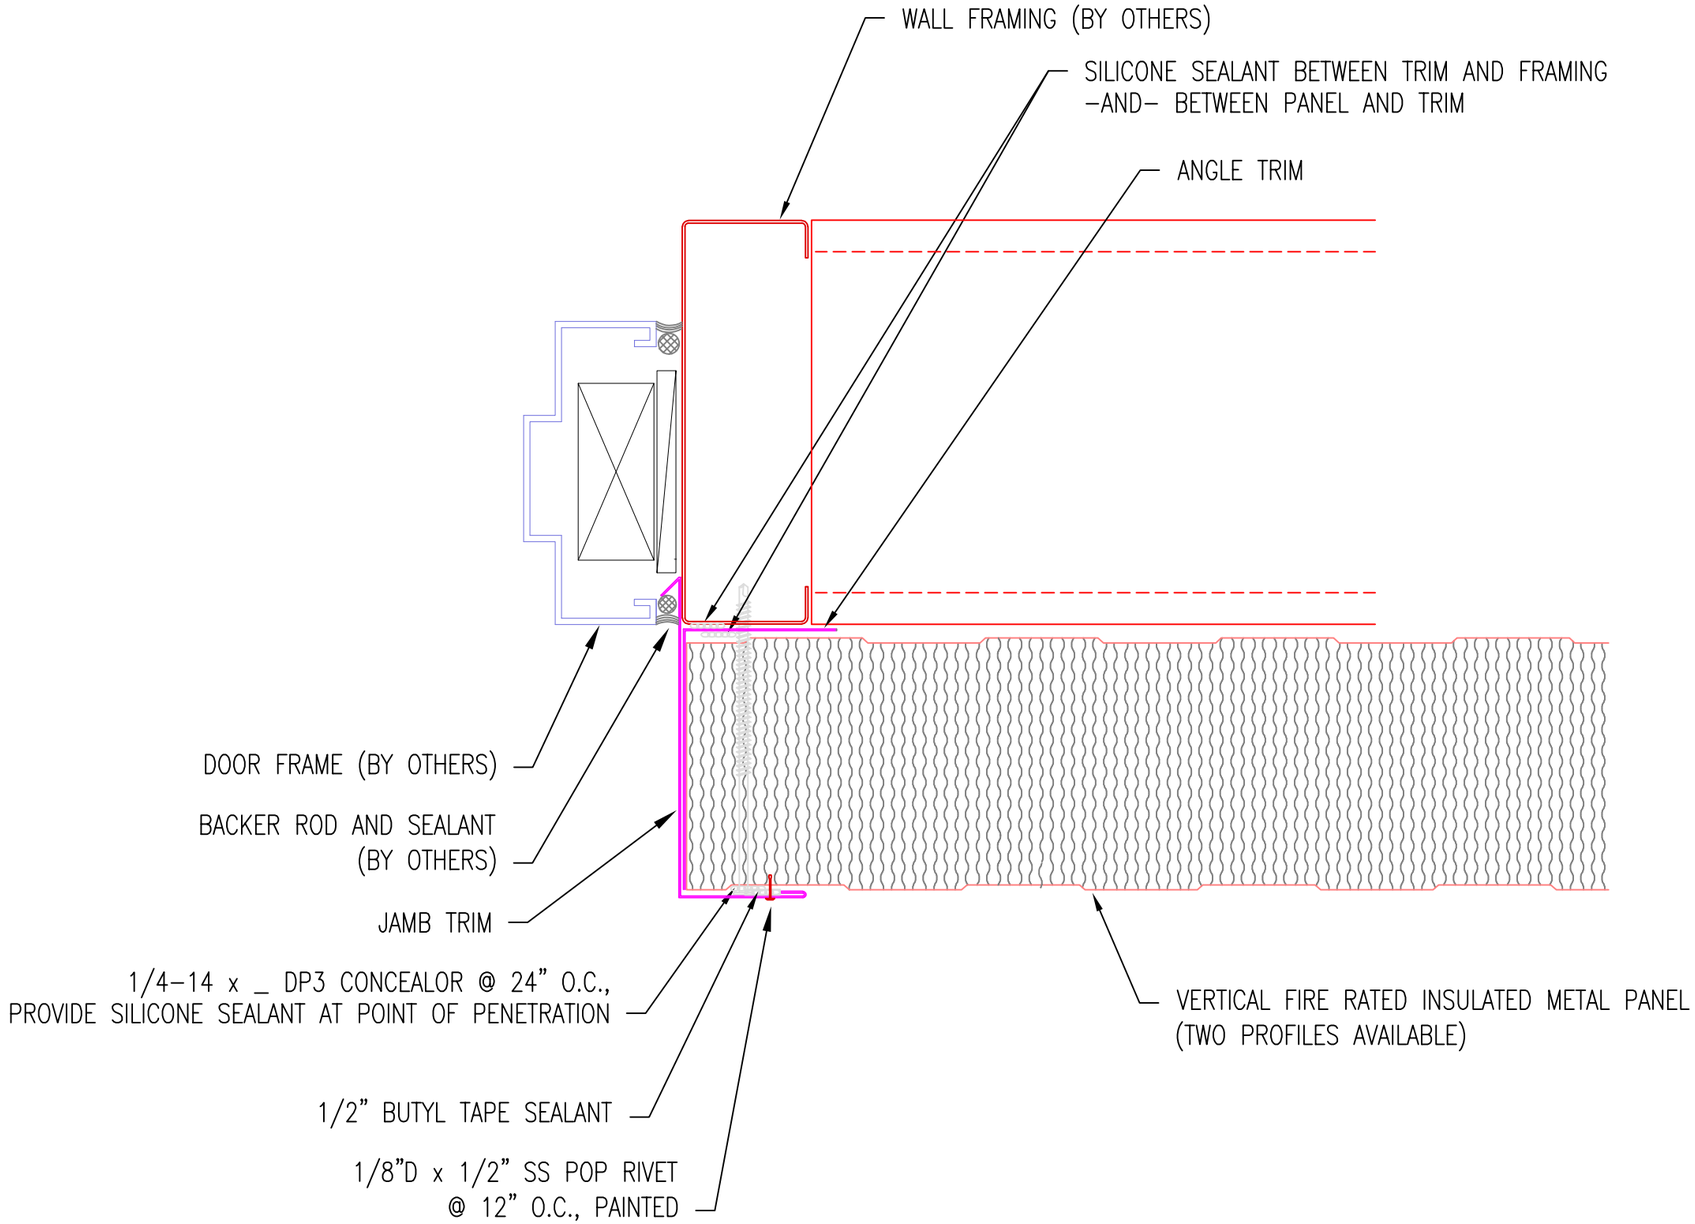

** THE DETAIL SHOWN IS SUBJECT TO CHANGE WITHOUT NOTICE.

REV. NO.	DATE	DESCRIPTION OF REVISION	BY	APP

ATAS INTERNATIONAL, INC
Allentown PA
610-395-8445
Mesa AZ
480-558-7210

TITLE: Fire Rated Wall-Door Jamb			
DWG. NO.		DR	DATE
		APP	DATE
MATERIAL		SH. SIZE	SCALE X:X