Vented Z Closure

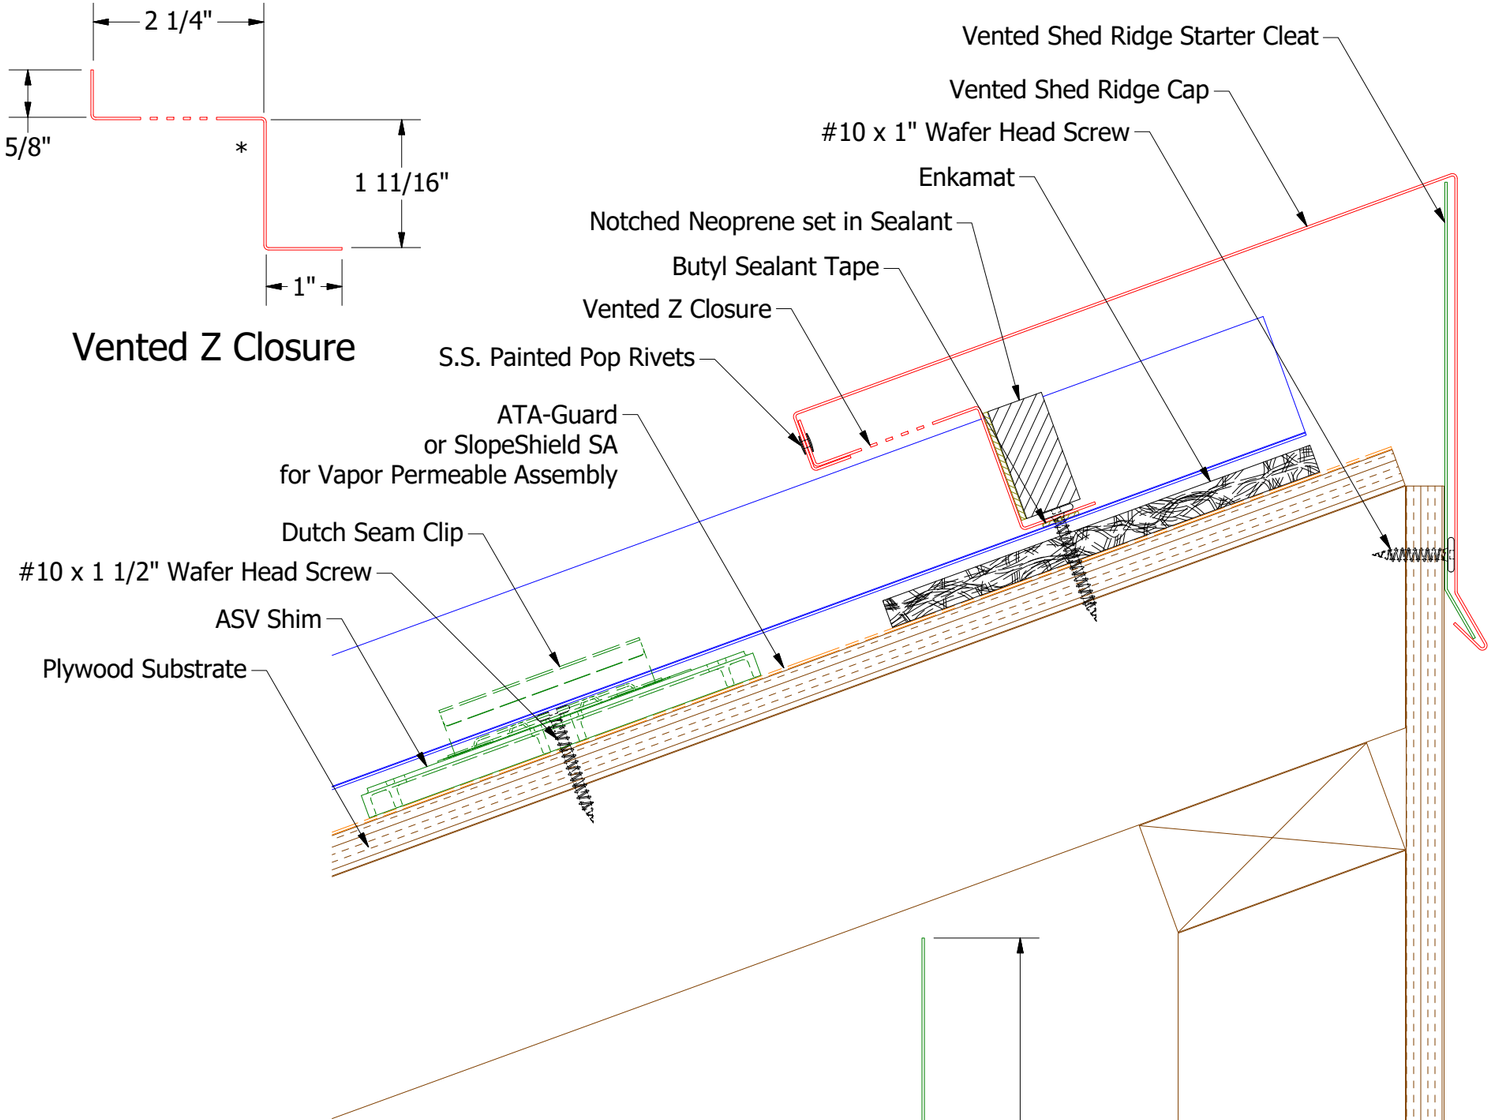

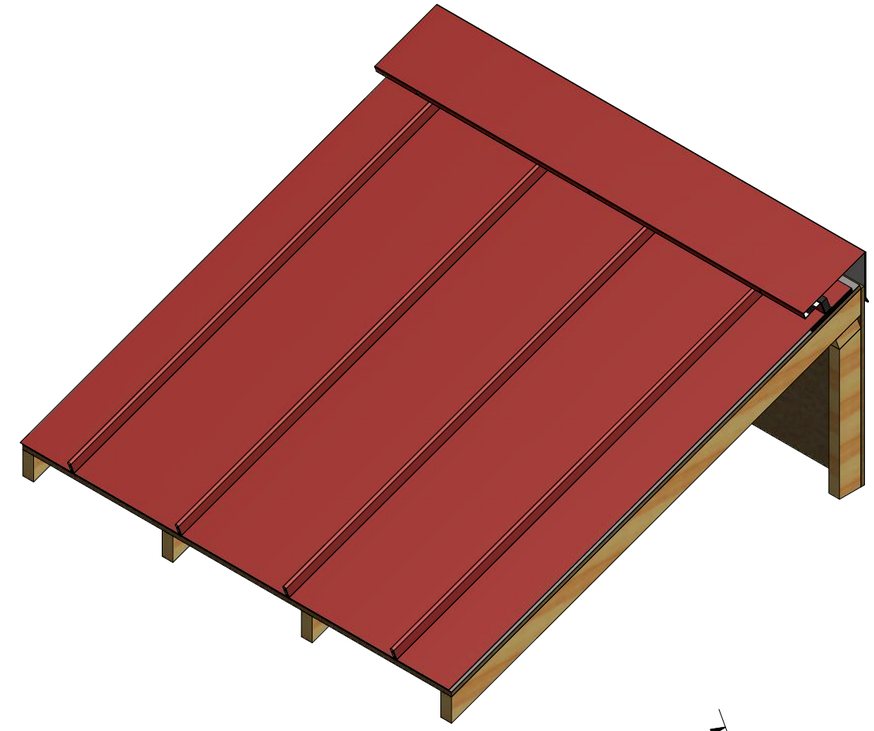

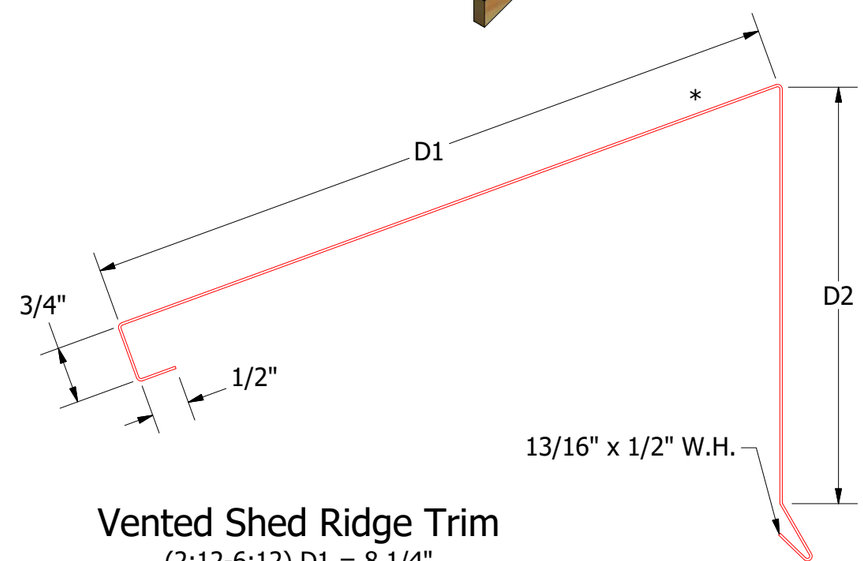

Vented Shed Ridge Trim

(2:12-6:12) D1 = 8 1/4"
D2 = 5 1/2"
(6:12-9:12) D1 = 9 1/4"
D2 = 5 3/4"
(9:12-12:12) D1 = 10 1/4"
D2 = 6"

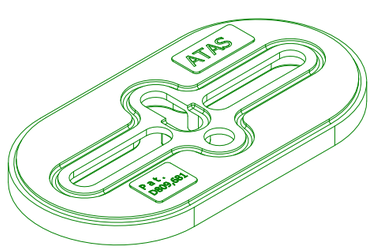

ASV Shim

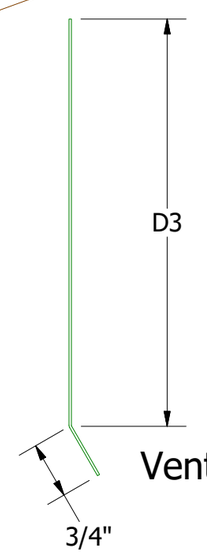

Vented Shed Ridge Starter Cleat

(2:12-6:12) D3 = 5 3/8"
(6:12-9:12) D3 = 5 5/8"
(9:12-12:12) D3 = 5 7/8"

Note: * denotes color side.
Note: Neoprene Closures are not required if Factory Pre Notched Z Closures are utilized.

REV. NO.	DATE	DESCRIPTION OF REVISION	BY	APP
02	5/24/2024	Upodated Underlayment Description	KRK	
1	7/24/19	Updated Substrate and Assembly	AJZ	KRK

ATAS INTERNATIONAL, INC
Allentown PA
610-395-8445
Mesa AZ
480-558-7210

TITLE Dutch Seam ASV Shed Ridge Detail

DWG. NO.	DR MBP	DATE 7/26/2017	
	APP	DATE	
MATERIAL	SH. SIZE B	SCALE X:X	