Vertical

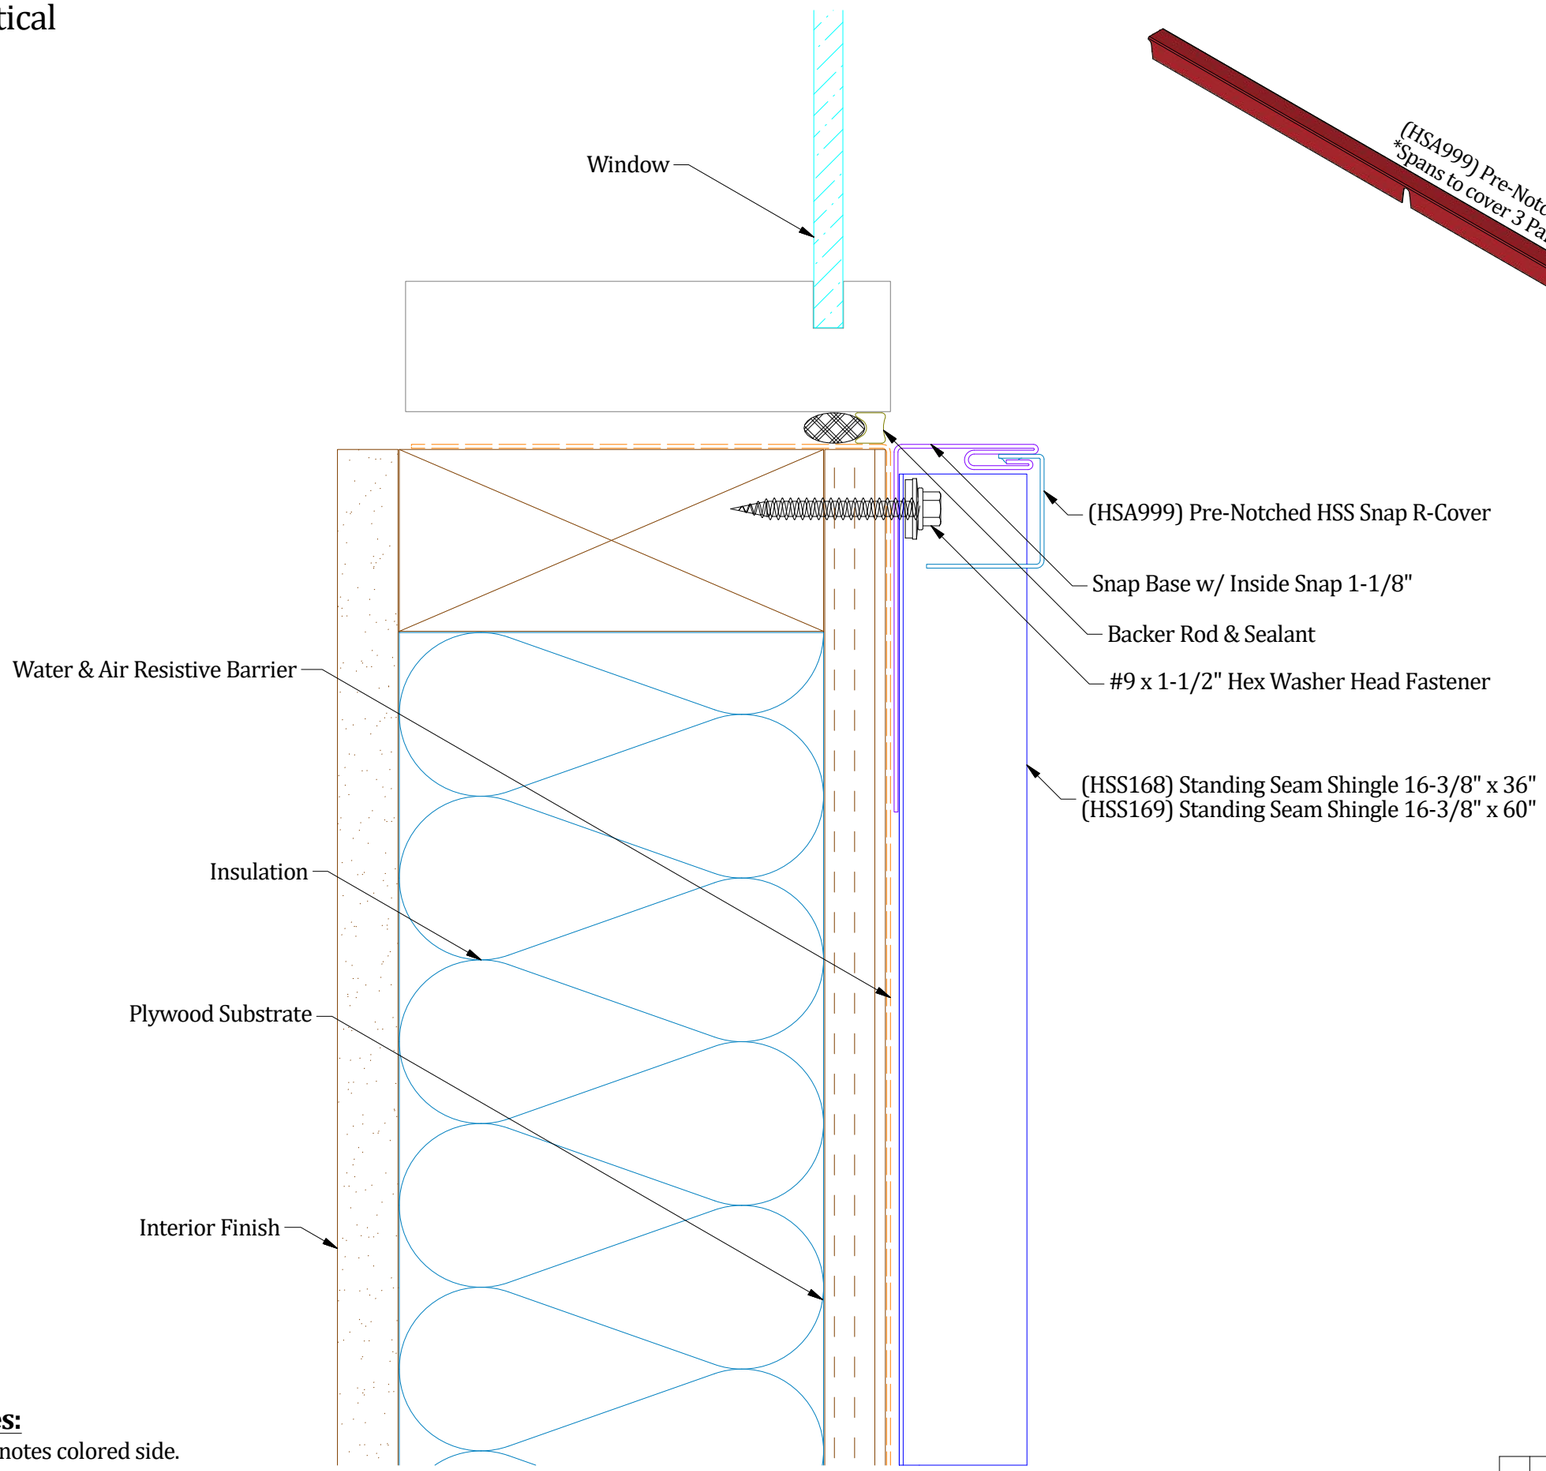

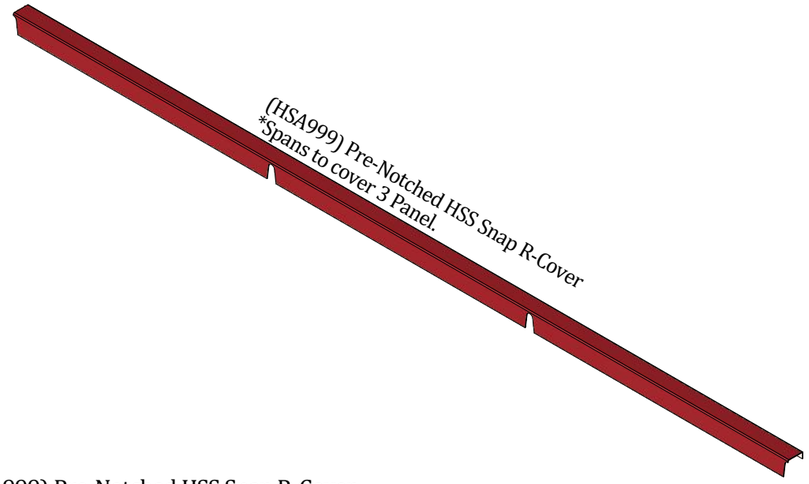

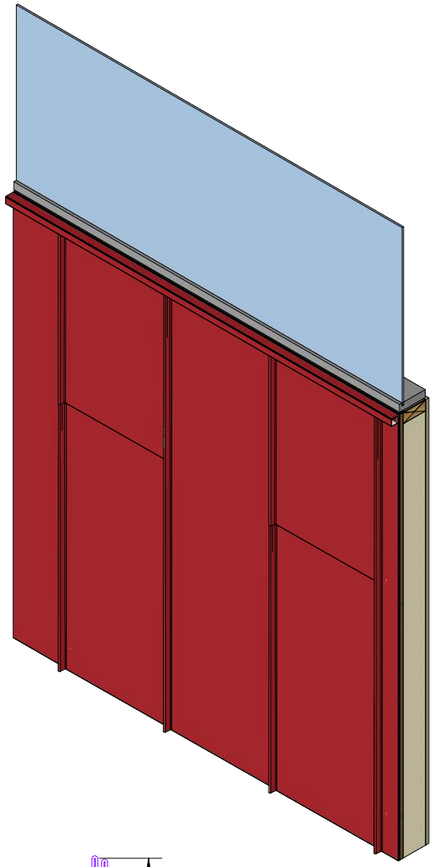

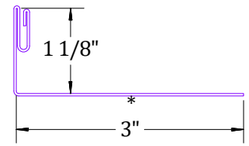

Snap Base w/ I.S. Snap

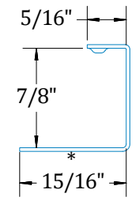

(HSA999) Pre-Notched HSS Snap R-Cover

Notes:

* Denotes colored side.

ATAS International, Inc.
Sustainable Solutions For A Better Future
www.atas.com | info@atas.com
800.468.1441

DWG TITLE: HSS168 & HSS169 Existing Window Sill

REV. NO.	DATE	DESCRIPTION OF REVISION	BY	APP

DWG No:

PANELS/PRODUCT: Standing Seam Shingles

DWG BY: M.L.P. | DWG DATE: 6/20/2025

APP BY: J.B. | APP DATE: 6/20/2025

SHEET SIZE: B | SCALE: X : X