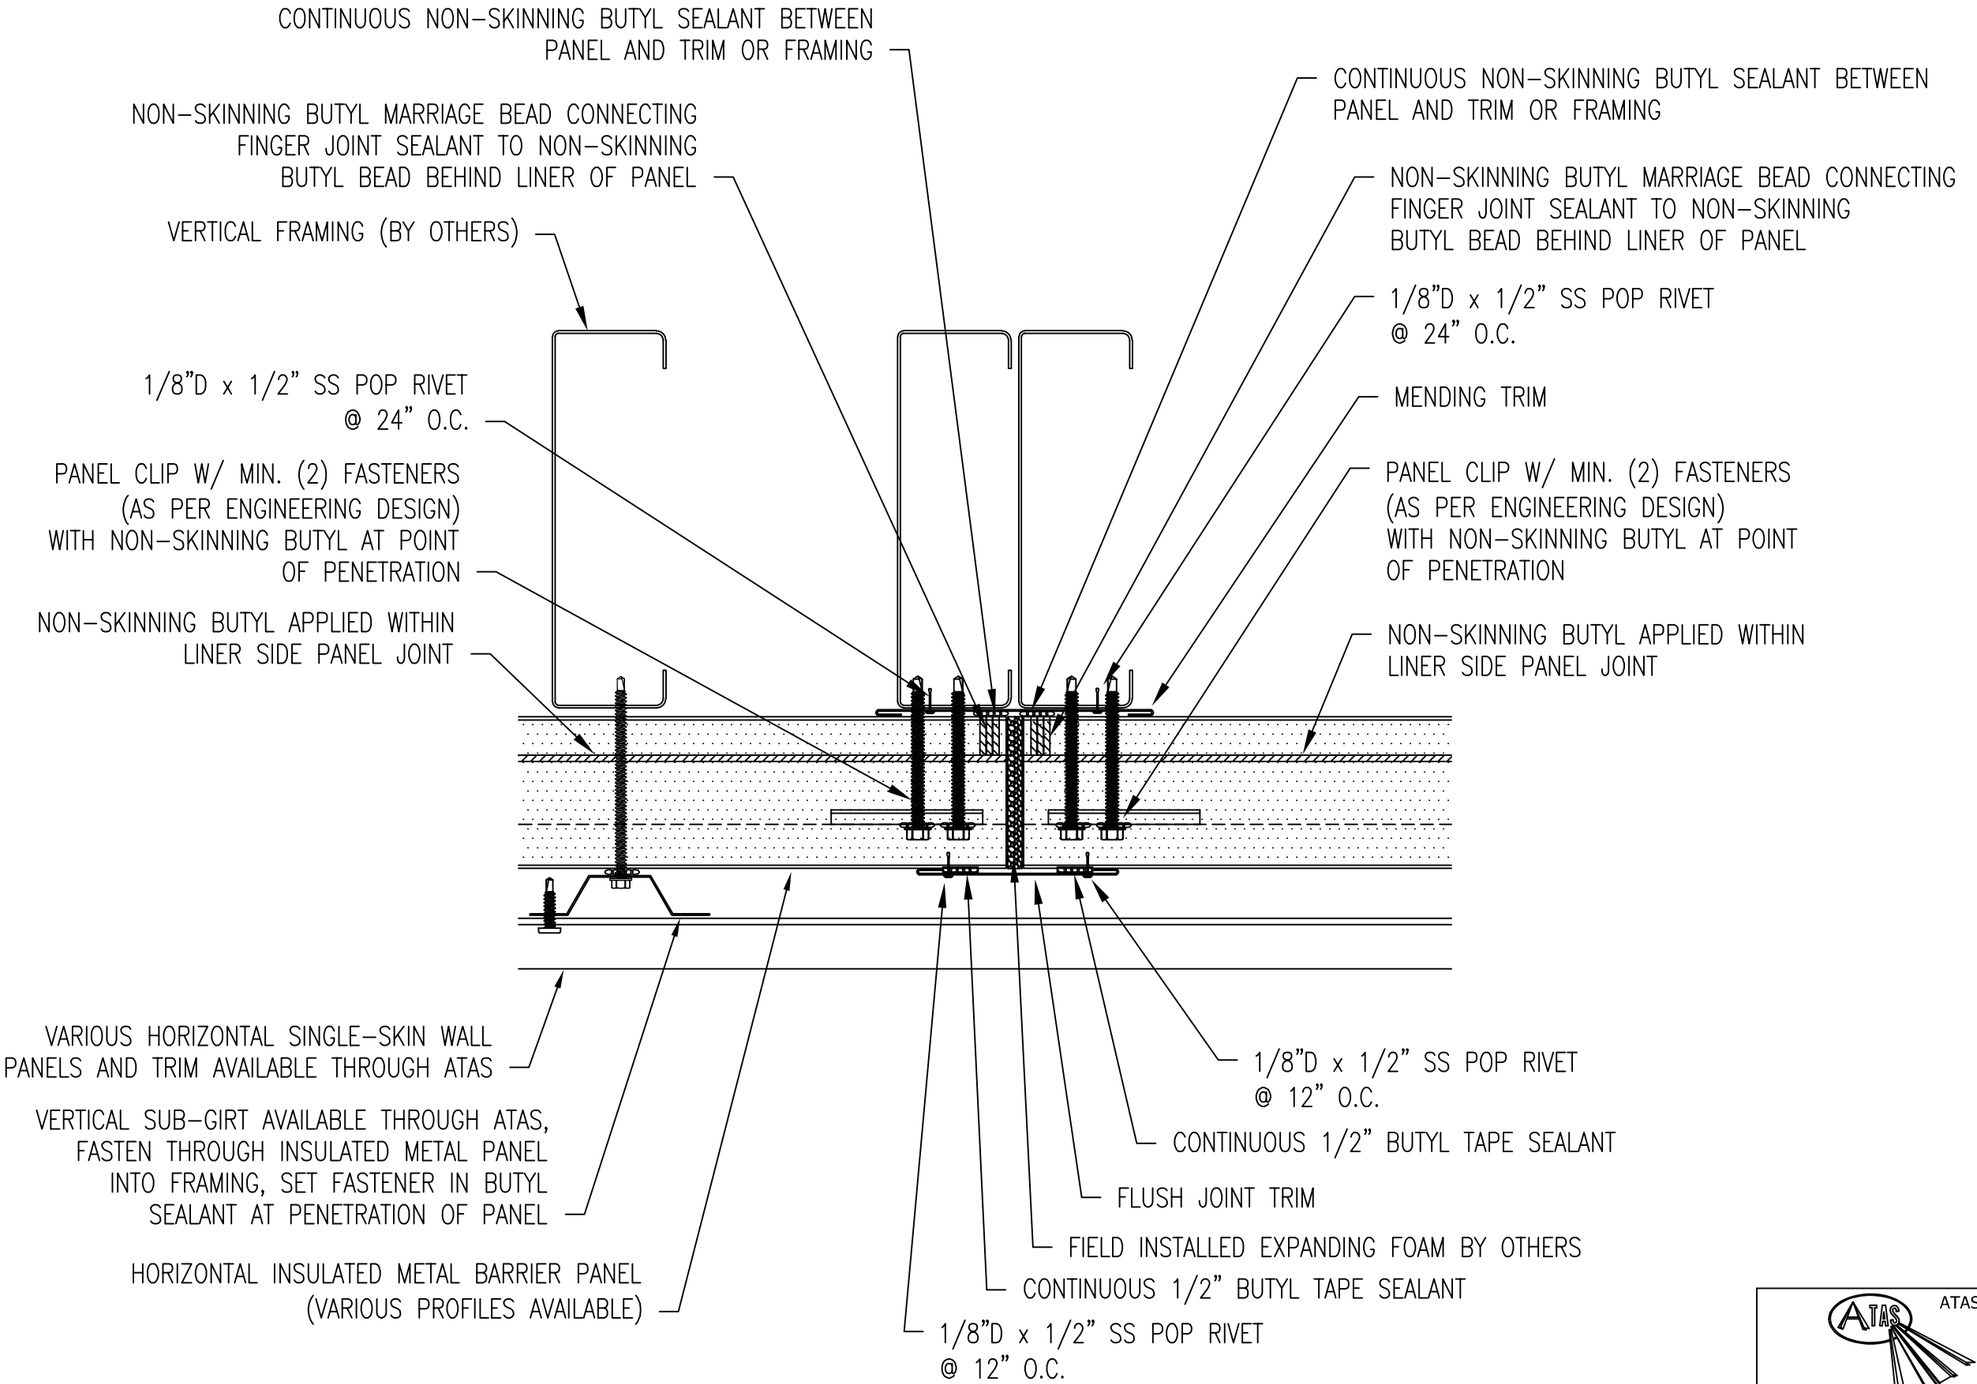

** DETAIL SHOWN IS SUBJECT TO CHANGE WITHOUT NOTICE.

REV. NO.	DATE	DESCRIPTION OF REVISION	BY	APP

ATAS INTERNATIONAL, INC
Allentown PA
610-395-8445
Mesa AZ
480-558-7210

TITLE: Horizontal Barrier Wall- Butt Joint

DWG. NO.	DR	DATE
	APP	DATE
MATERIAL	SH. SIZE	SCALE X:X