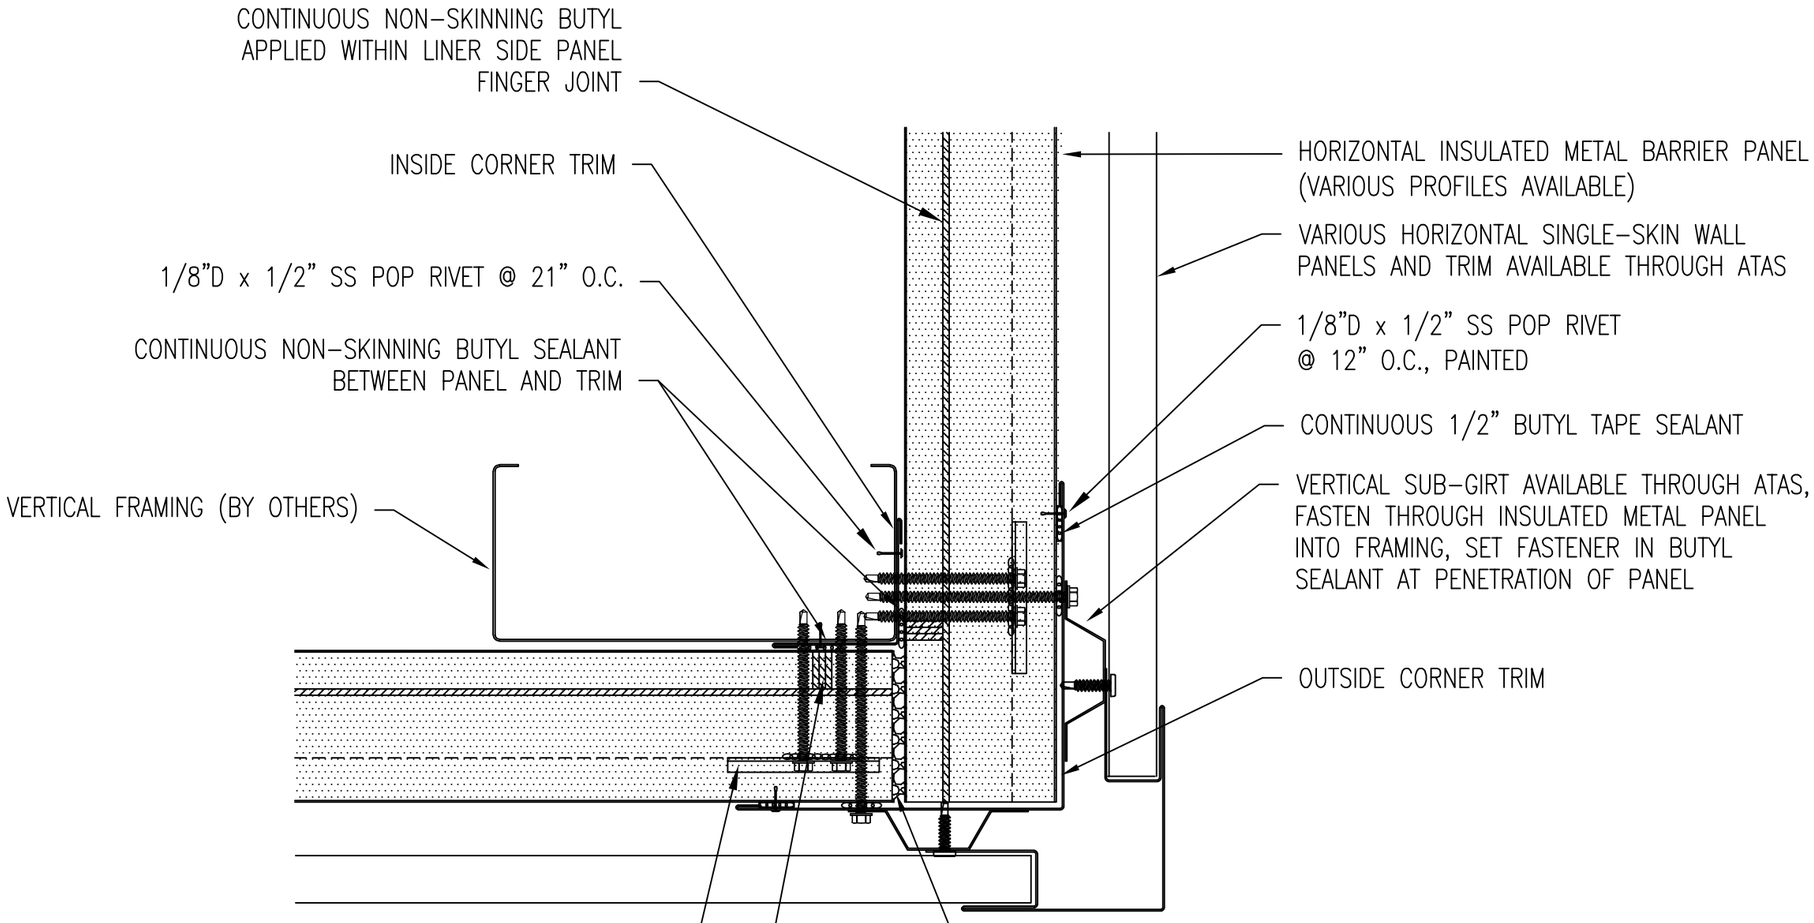

** DETAIL SHOWN IS SUBJECT TO CHANGE WITHOUT NOTICE.

ATAS INTERNATIONAL, INC
Allentown PA
610-395-8445
Mesa AZ
480-558-7210

REV. NO.	DATE	DESCRIPTION OF REVISION	BY	APP

TITLE: Horizontal Barrier Wall- Outside Corner

DWG. NO. | DR | DATE

APP | DATE

MATERIAL | SH. SIZE | SCALE X:X