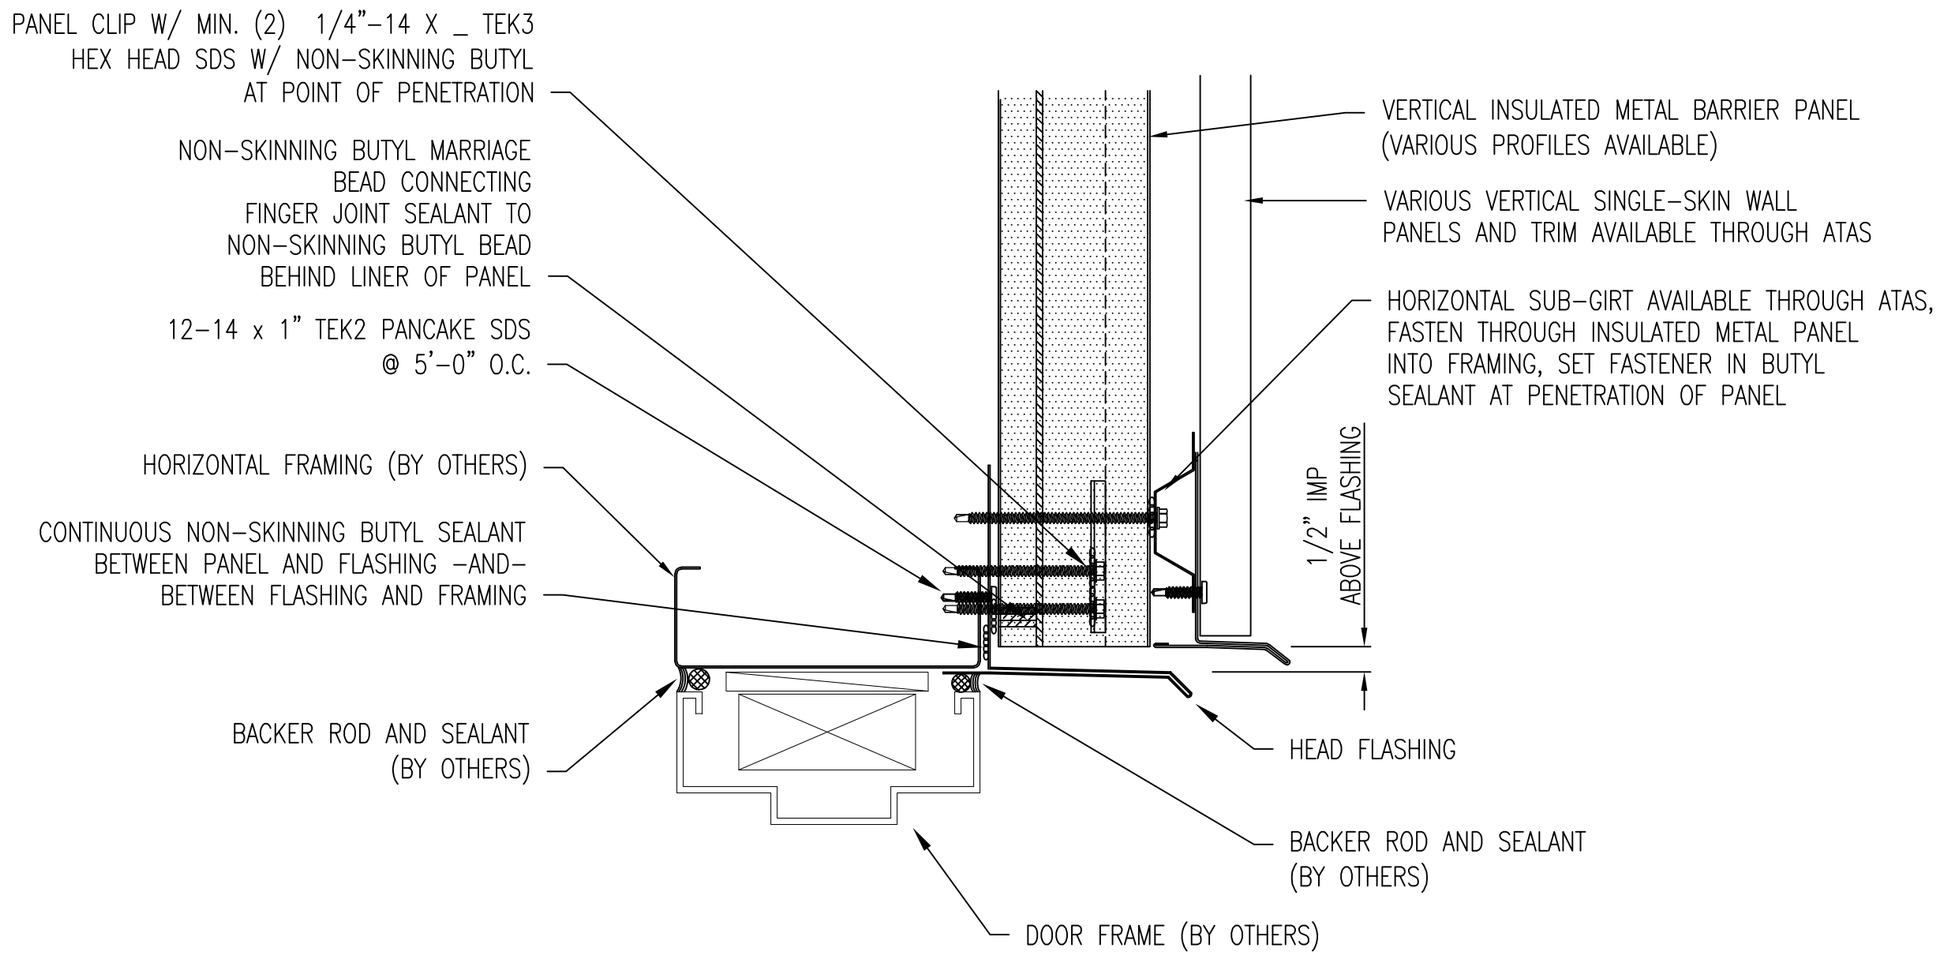


** DETAIL SHOWN IS SUBJECT TO CHANGE WITHOUT NOTICE.

| REV. NO. | DATE | DESCRIPTION OF REVISION | BY | APP |
|---|---|---|---|---|
| | | | | |
| | | | | |
| | | | | |

ATAS INTERNATIONAL, INC
Allentown PA
610-395-8445
Mesa AZ
480-558-7210

TITLE: Vertical Barrier Wall- Door Head

| DWG. NO. | DR | DATE |
|---|---|---|
| | APP | DATE |
| MATERIAL | SH. SIZE | SCALE X:X |