Horizontal Panel

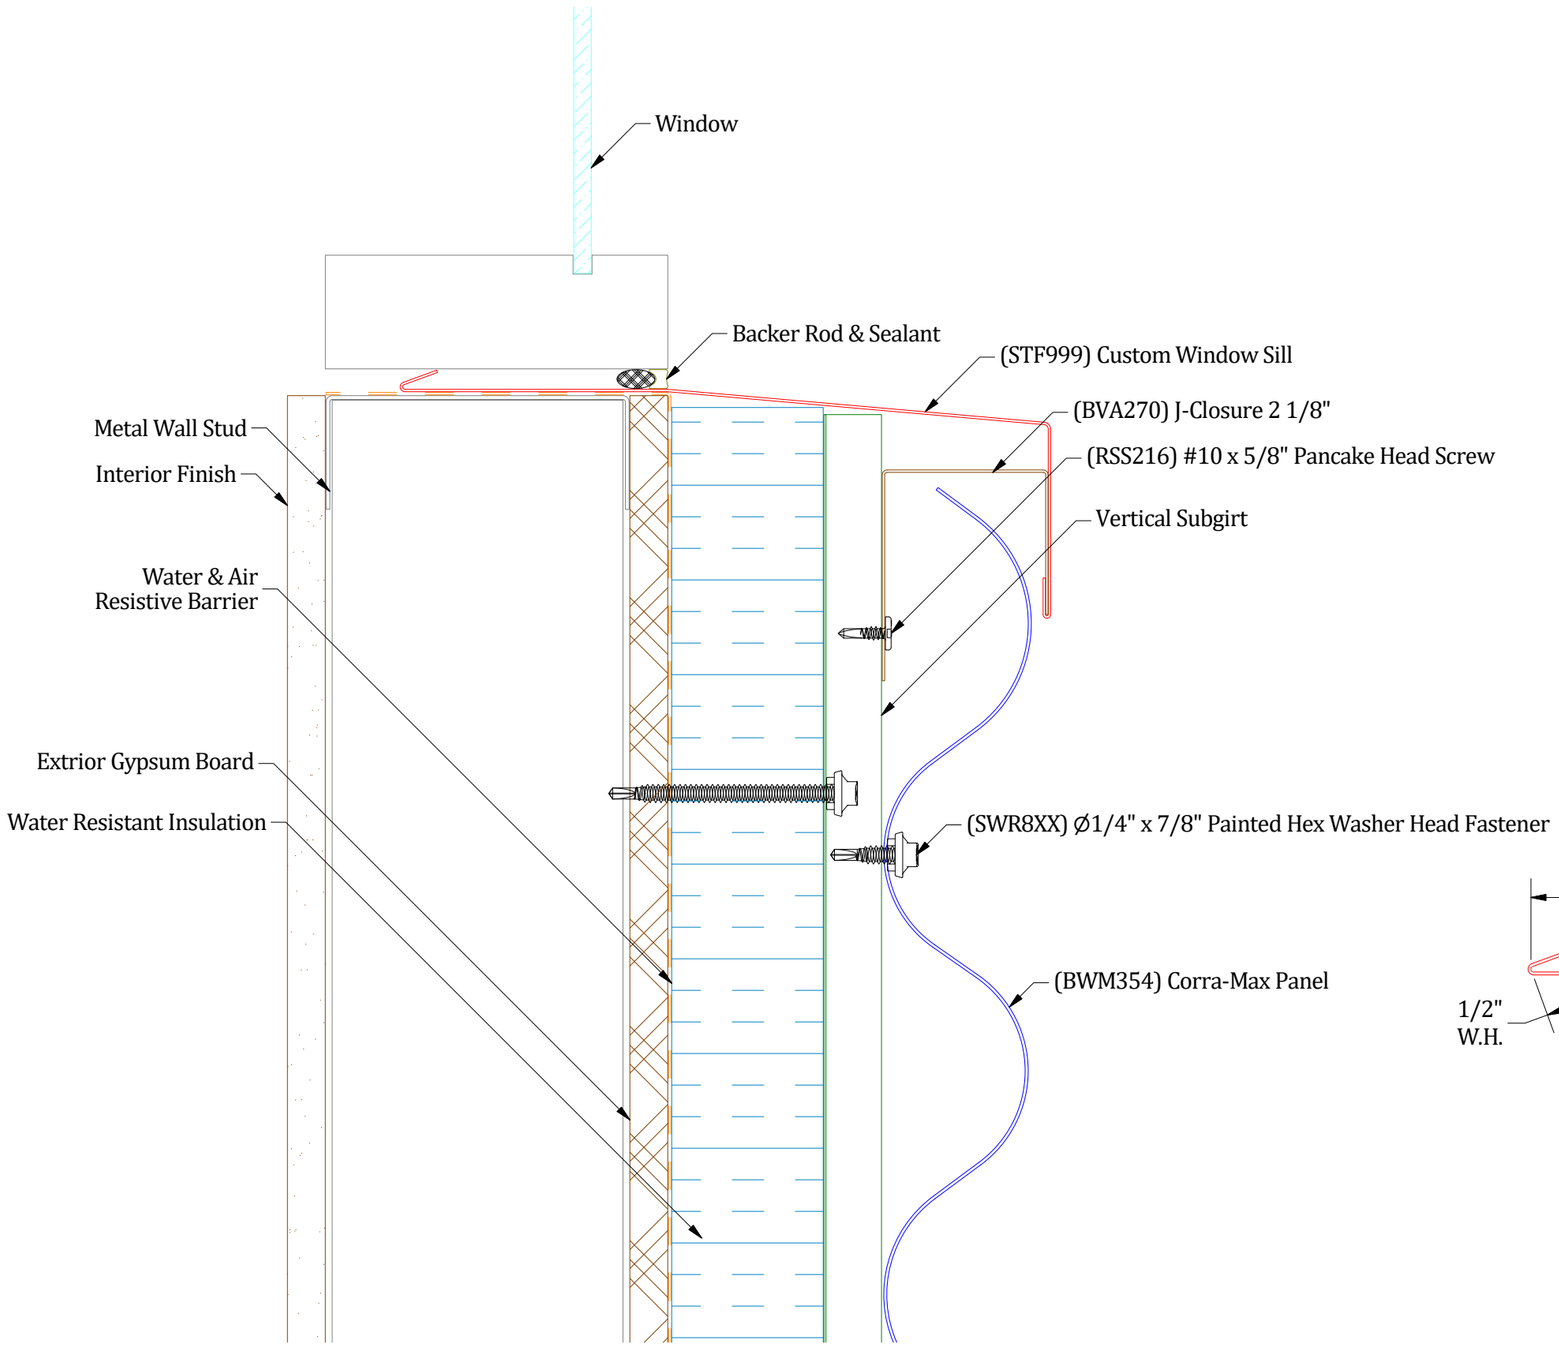

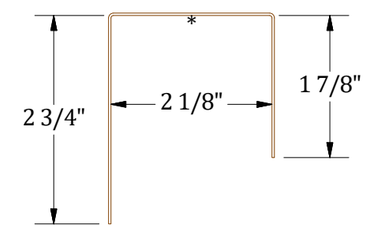

(BVA270) J-Closure

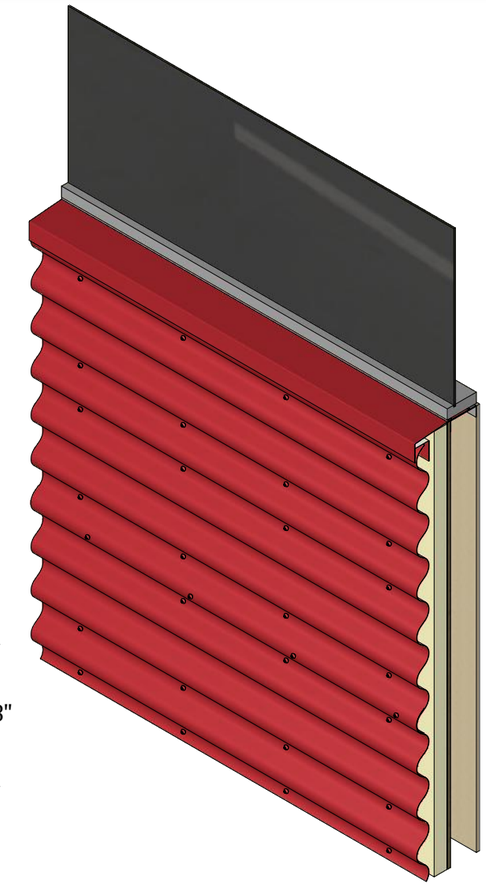

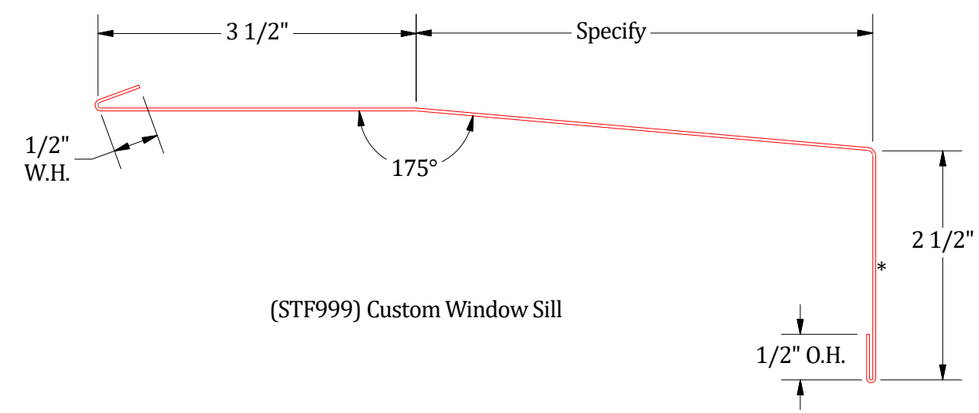

(STF999) Custom Window Sill

Notes:

1) * denotes color side.

REV. NO.	DATE	DESCRIPTION OF REVISION	BY	APP
0	1/12/2026	Initial Release	D.S.	M.L.P.

ATAS International, Inc.
Sustainable Solutions For A Better Future
www.atas.com | info@atas.com
800.468.1441

DWG TITLE: Open Framing Window Sill Detail

DWG No:

PANELS/PRODUCT: Corra-Max

DWG BY: M.L.P. | DWG DATE: 1/12/2026
APP BY: D.S. | APP DATE: 1/14/2026
SHEET SIZE: B | SCALE: X : X